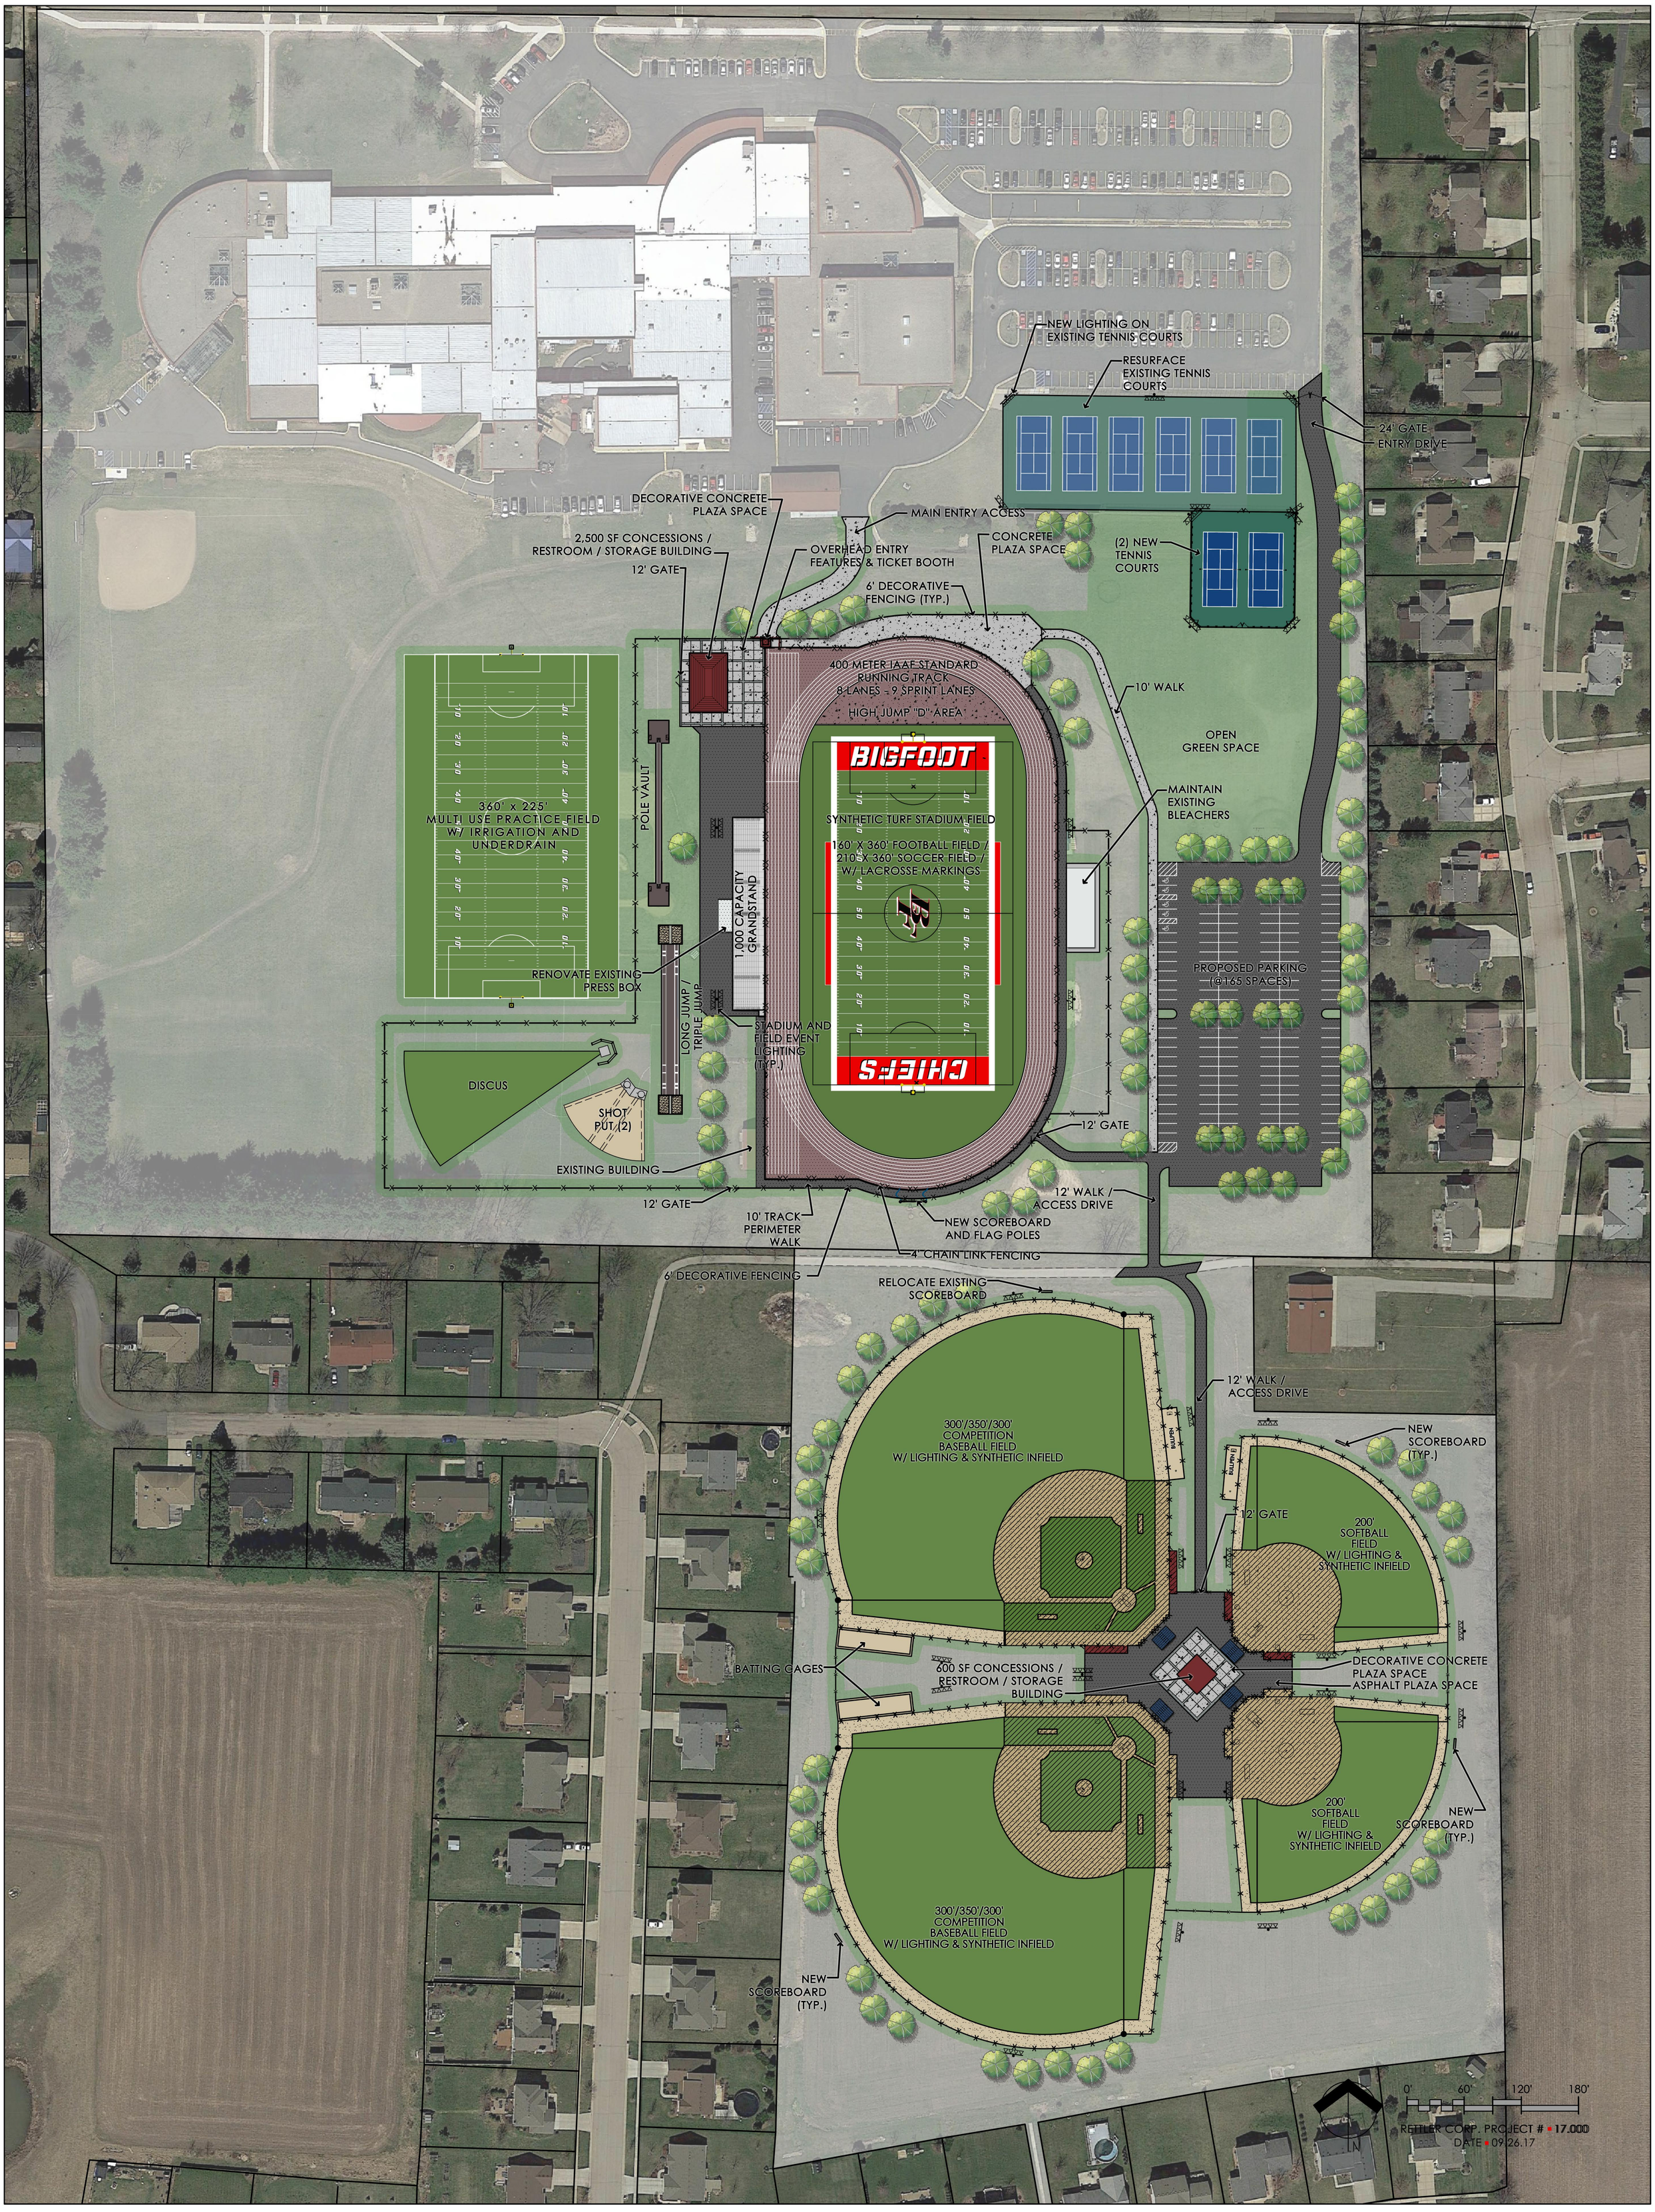

BIG FOOT UNION HIGH SCHOOL DISRICT

ATHLETIC FACILITY MASTER PLAN ▪ BIG FOOT UNION HIGH SCHOOL

CONCEPT 3 ▪ WALWORTH, WI ▪ 01-11-2018

RETTLER corporation

▪ 3317 BUSINESS PARK DRIVE, STEVENS POINT, WI 54481
▪ TELEPHONE ▪ 715 - 341 - 2633, FAX ▪ 715 - 341 - 0431
▪ EMAIL ▪ INFO @ RETTLER.COM, WEBSITE ▪ WWW.RETTLER.COM